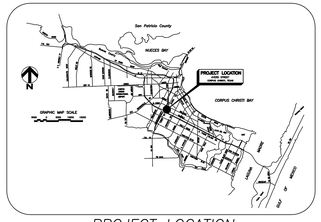

PROJECT LOCATION

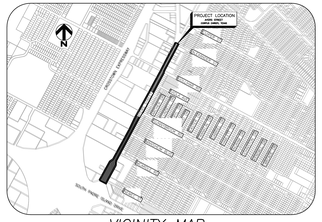

VICINITY MAP

CITY of CORPUS CHRISTI
TEXAS
Department of Engineering Services

AYERS STREET - PEDESTRIAN IMPROVEMENTS

(BOND 2014) - CITY PROJECT NO. E15106

(SPID TO GOLLIHAR)
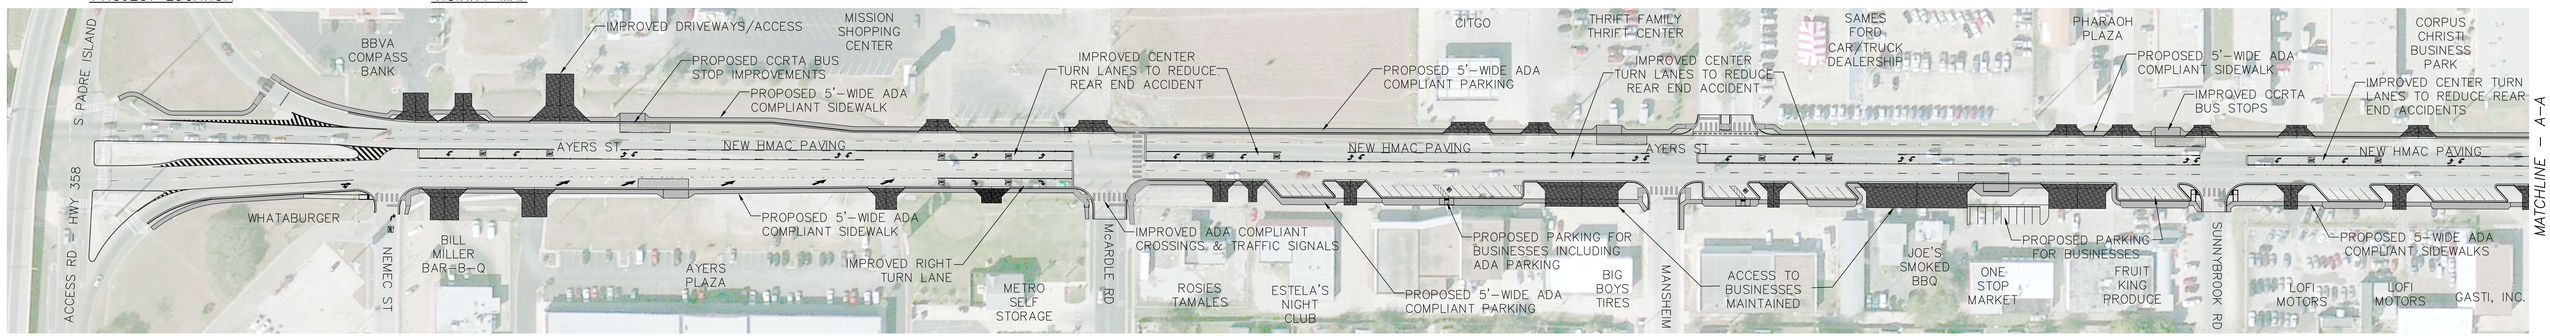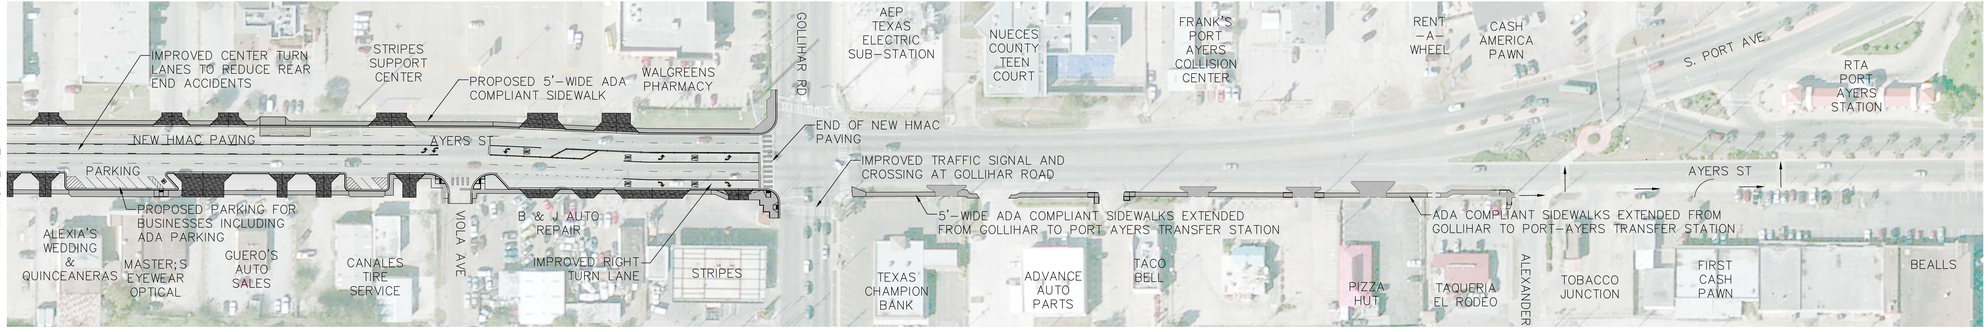
Lockwood, Andrews & Newnam, Inc.
A LEO A DALY COMPANY
PLANNING
ENGINEERING
PROGRAM MANAGEMENT
500 N. Shoreline Blvd., Suite 905
Corpus Christi, Texas 78401